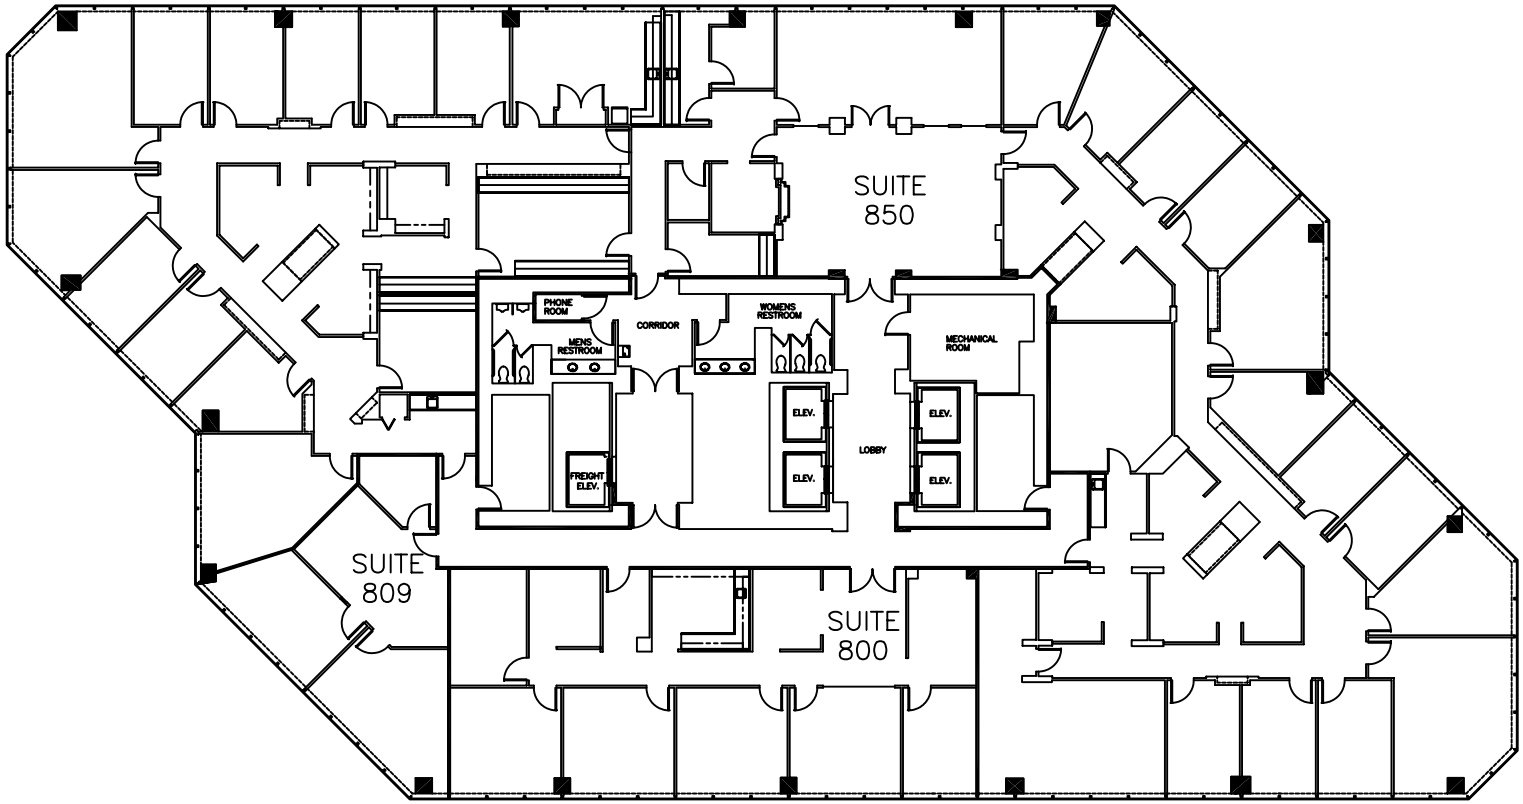


## 8th. FLOOR PLAN

1/8" = 1'-0"

| REVISION | |
|---|---|
| | |
| | |
| | |
| | |
| | |
| | |
| DATE: XX/XX/XX | |
| JOB # XX-XXX | |

JAMES G. REUL
ARCHITECT
(813) 960-1015 Fax: 960-3240
13726 CHESTERSALL DRIVE
TAMPA, FLORIDA 33624

8th. FLOOR
5th. 3rd. CENTER
201 E. KENNEDY BLVD.
TAMPA, FLORIDA

SHEET:
A-8